
spaceplan

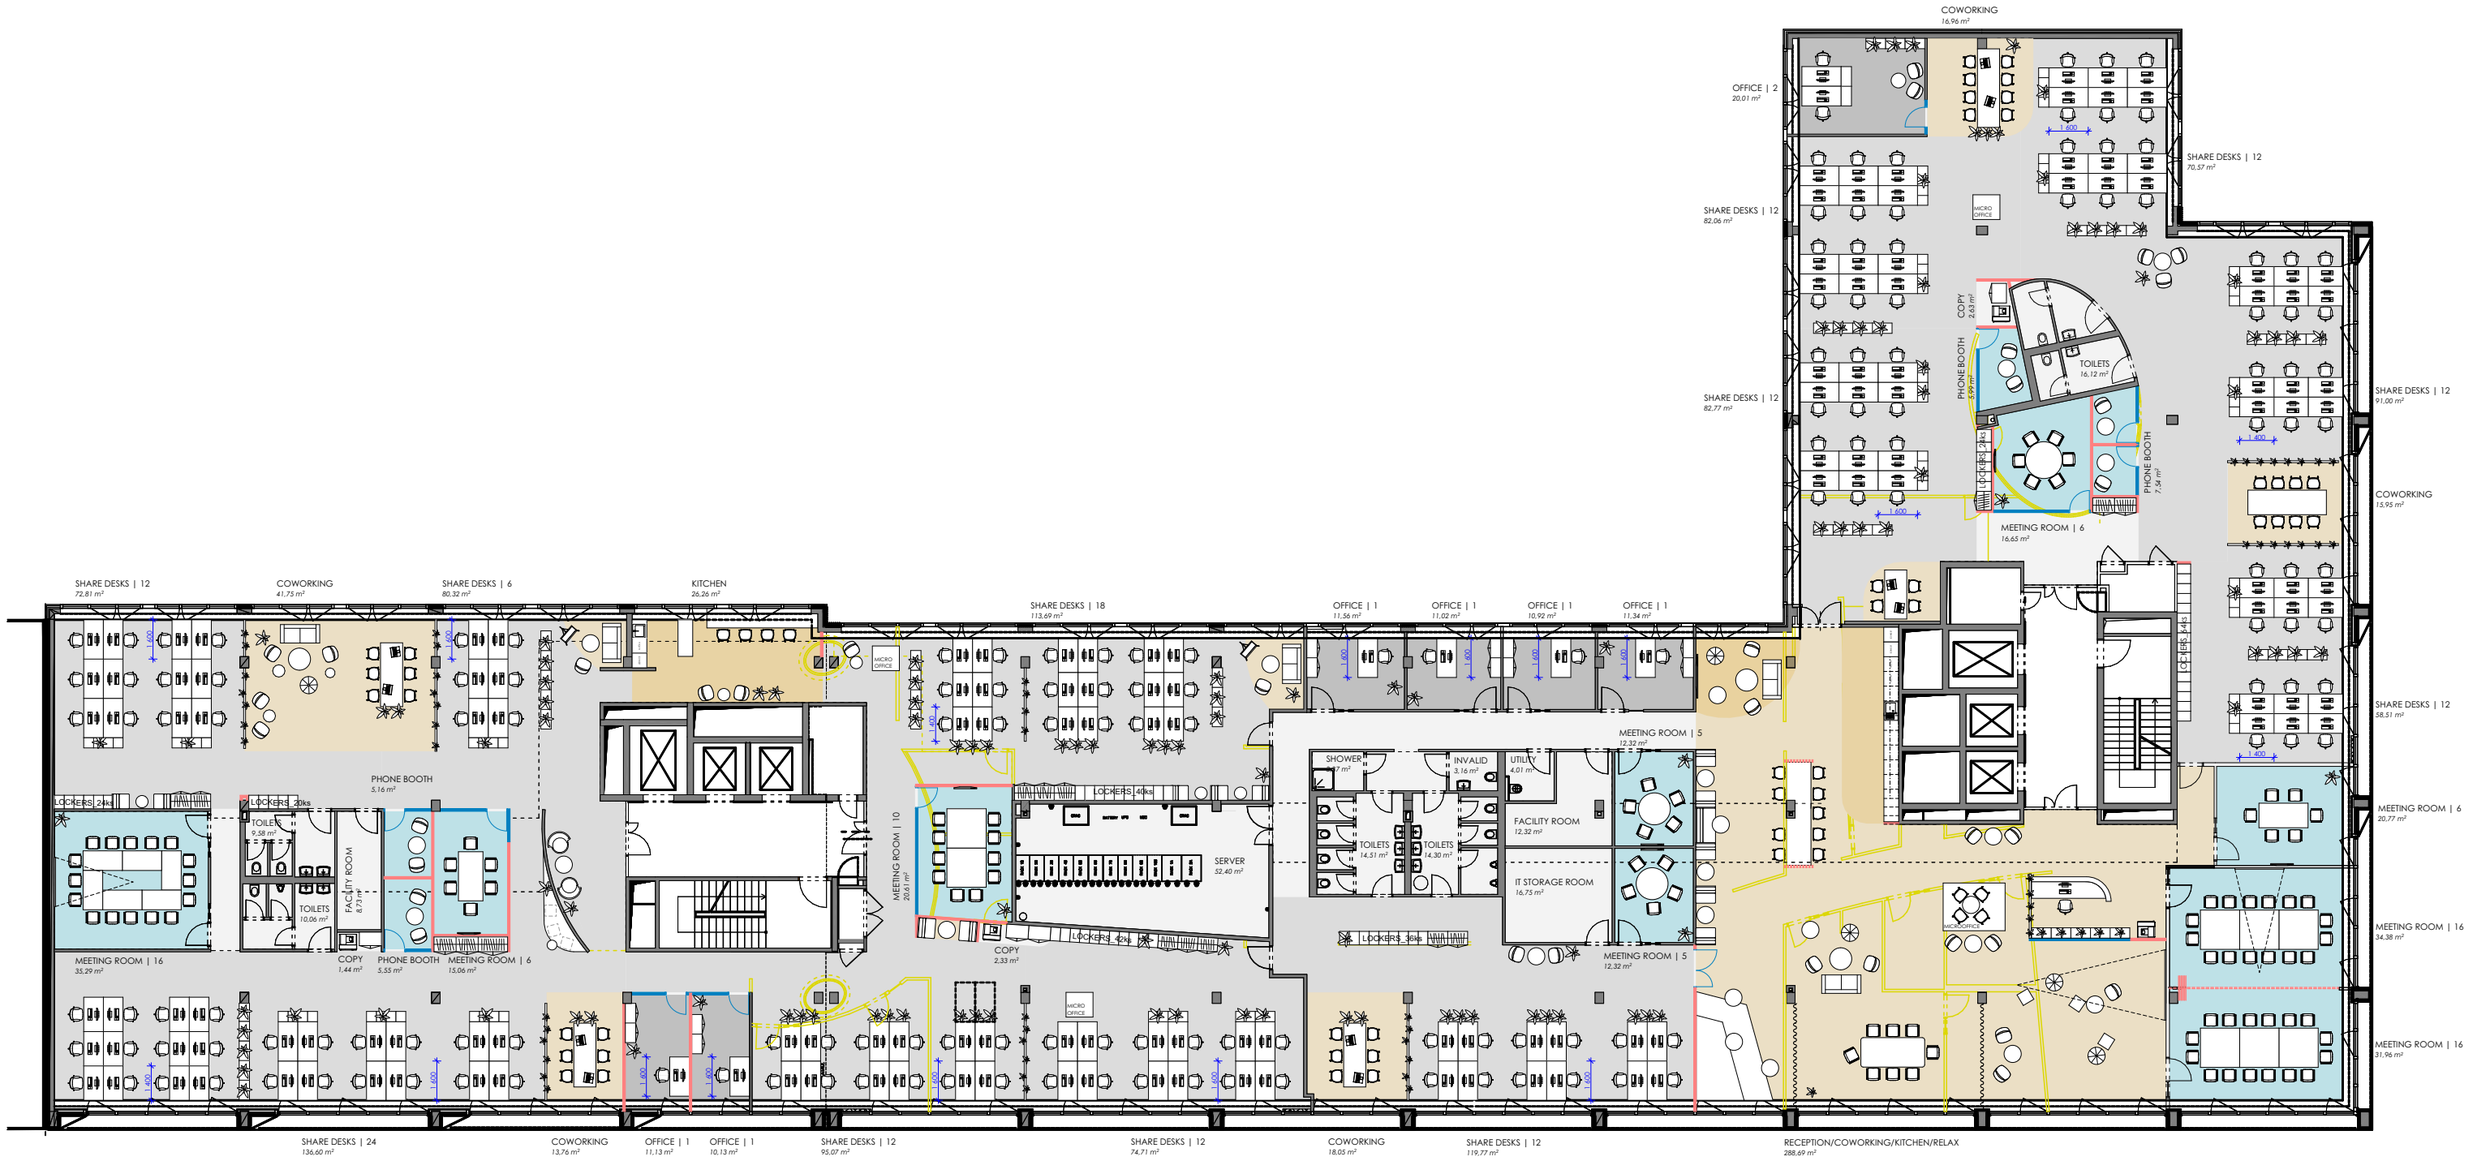

NAME

MONSTER
Interior space plan

RIVER GARDEN I_6.NP
Rohanské nábřeží 19, 186 00, Karlín


WORKSTATIONS

OFFICES/SEATS	7/8
SHARE DESKS	156
COWORK SEATS	35
RECEPTION	1
MEETING ROOMS	86
PHONE BOOTHS/MICRO OFFICE	5/4
MEASURED AREA	2040,9sqm

MATERIALS

- EXISTING CONSTRUCTION
- NEW DRYWALL PARTITIONS
- NEW GLASS PARTITIONS
- DEMOLISHED PARTITIONS

FURNITURE

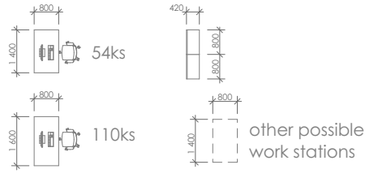

SCALE 1:250
FORMAT A3
DATE 19.07.2021
PROJECT NO. S21018